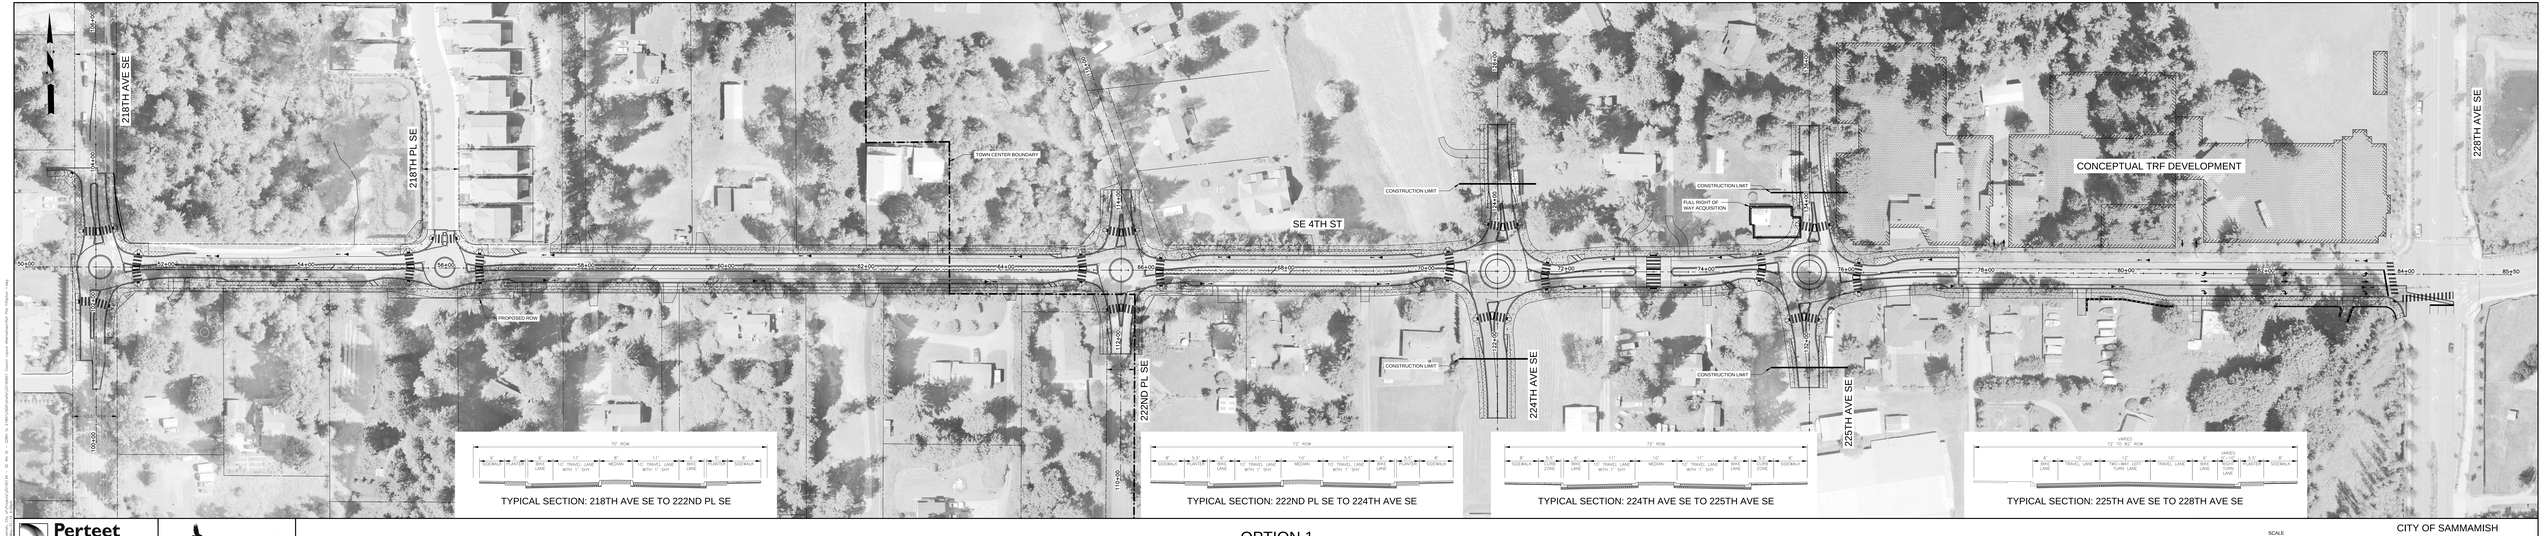

Perteet
206-436-0515 | 1-800-615-9900
505 5th Avenue S, Suite 300
Seattle, Washington 98104

City of Sammamish

OPTION 1
SINGLE LANE ROUNDABOUT WITH MEDIAN

SCALE
40 0 40 80
FEET

CITY OF SAMMAMISH
SE 4TH STREET
218TH AVE SE TO 228TH AVE SE
JUNE 2016